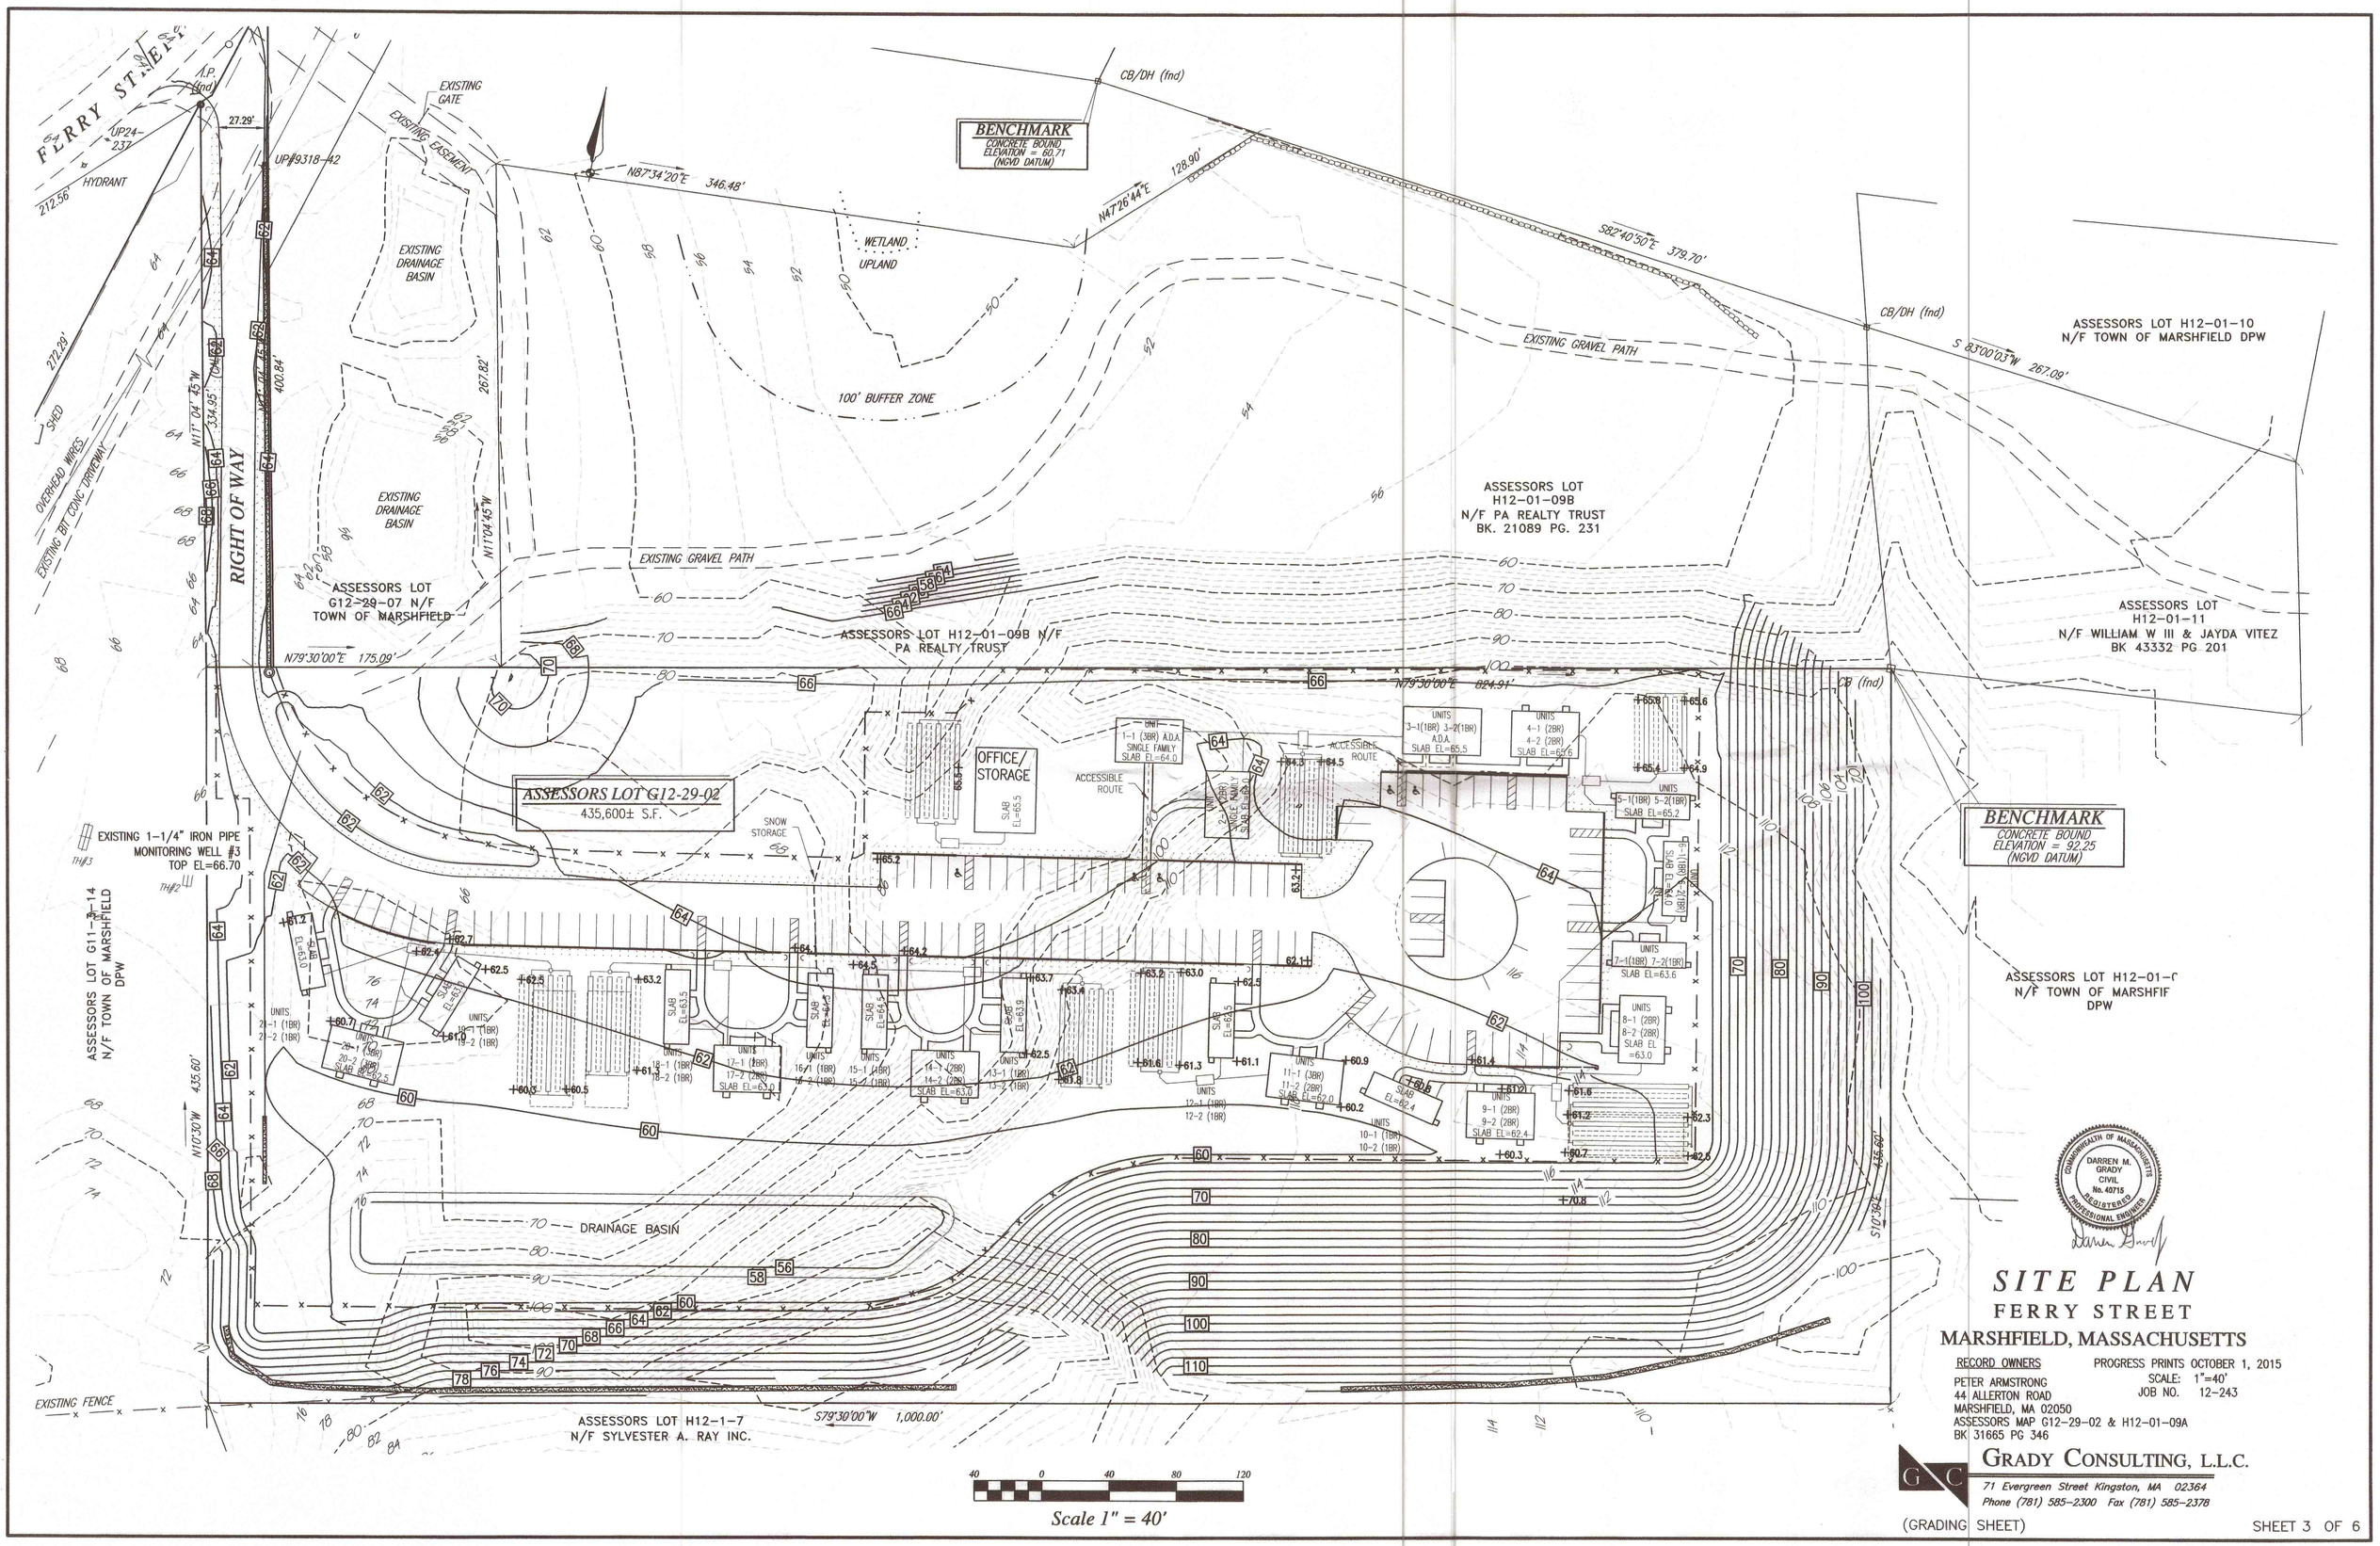

COMMONWEALTH OF MASSACHUSETTS
DARREN M. GRADY
CIVIL
No. 40715
REGISTERED PROFESSIONAL ENGINEER

SITE PLAN
FERRY STREET
MARSHFIELD, MASSACHUSETTS

RECORD OWNERS
PETER ARMSTRONG
44 ALLERTON ROAD
MARSHFIELD, MA 02050
ASSESSORS MAP G12-29-02 & H12-01-09A
BK 31665 PG 346

PROGRESS PRINTS OCTOBER 1, 2015
SCALE: 1"=40'
JOB NO. 12-243

GRADY CONSULTING, L.L.C.
71 Evergreen Street Kingston, MA 02364
Phone (781) 585-2300 Fax (781) 585-2378

(GRADING SHEET)