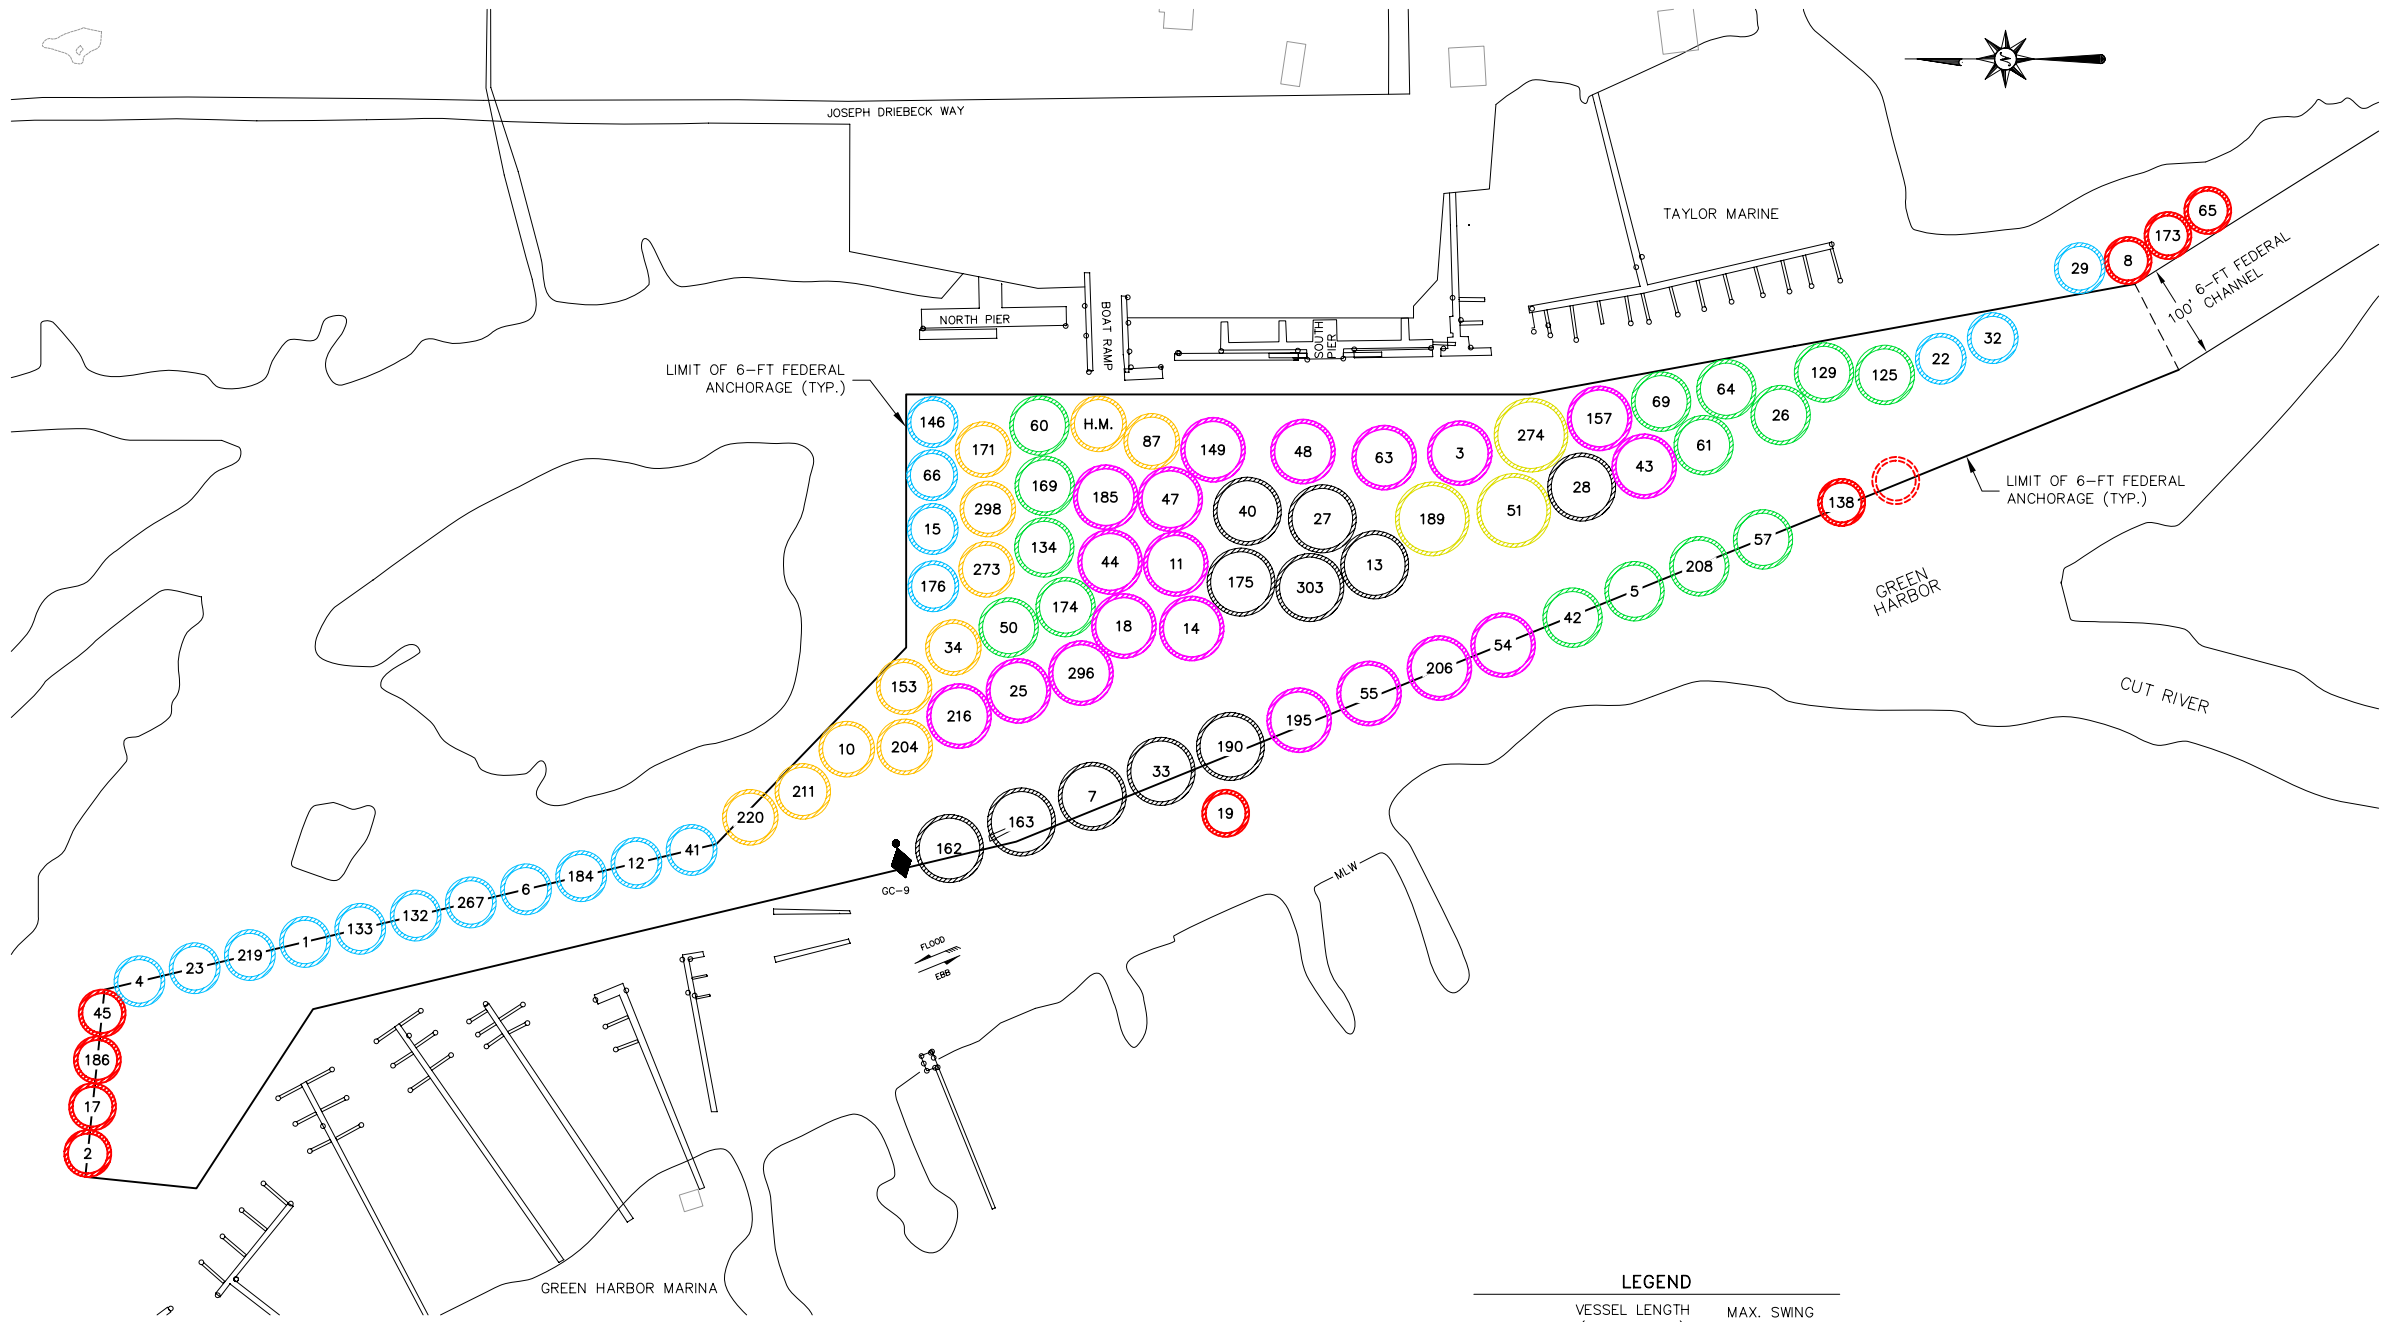

LEGEND

	VESSEL LENGTH (LOA IN FEET)	MAX. SWING RADIUS
	<20'	54'
	21'–25'	59'
	26'–30'	64'
	31'–35'	69'
	36'–40'	74'
	41'–45'	79'
	>46'	86'

0 50 100 200
SCALE IN FEET

GREEN HARBOR MOORING PLAN

GREEN HARBOR
TOWN OF MARSHFIELD
MARSHFIELD, MASSACHUSETTS

Vine ASSOCIATES, INC.
372 MERRIMAC STREET
NEWBURYPORT, MA 01950
tel. (978)465-1428
fax (978)465-2640

190 OLD DERBY STREET
HINGHAM, MA 02043
tel. (781)749-2530
fax (781)749-2751

DES. PJW	CHK. CMP	DR. DMG/MAG	VAI PROJECT NO. 1550
SCALE 1"=100'		DATE MAR. 2, 2010	SHEET 1

G:\LAND PROJECTS\1550 - Green Harbor Mooring Plan\dwg\Mooring Plan rev 3-2-2010.dwg, 3/3/2010 9:53:06 AM