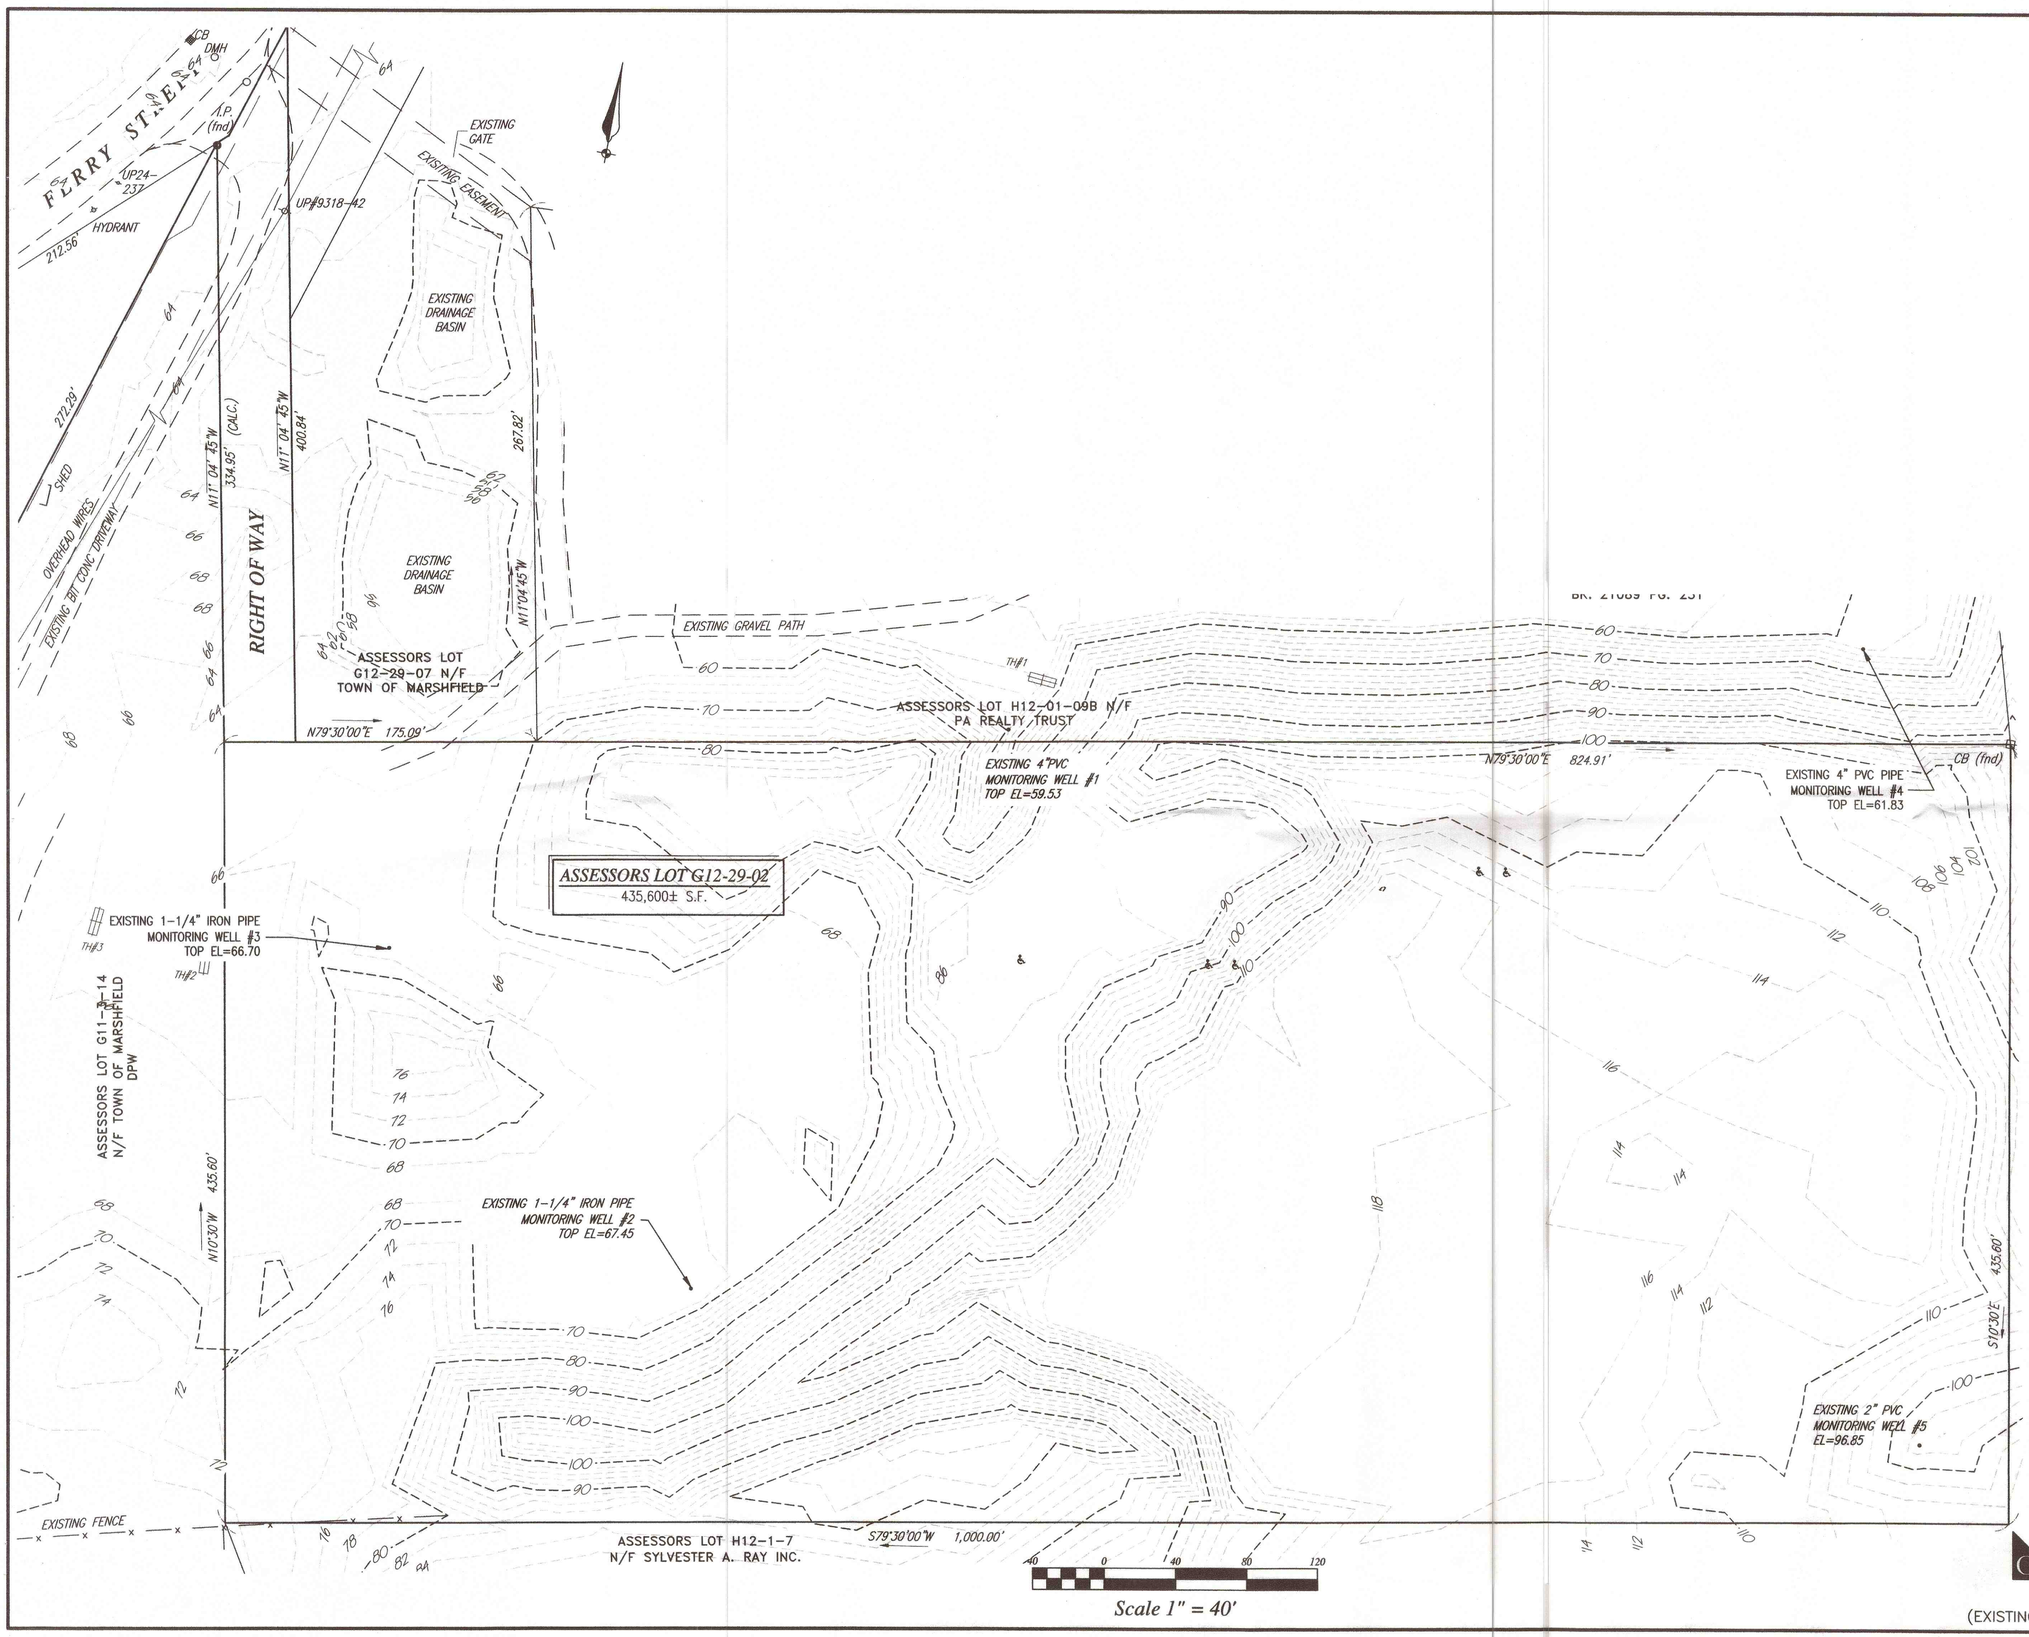

NOTES:

1. NO WETLANDS EXIST ON THE SITE.
2. THE SITE IS NOT LOCATED IN A FEMA SPECIAL FLOOD HAZARD AREA.
3. THE SITE IS LOCATED WITHIN A PRIORITY HABITAT OF RARE AND ENDANGERED SPECIES AND ESTIMATED HABITAT OF RARE WILDLIFE ACCORDING THE THE NATURAL HERITAGE AND ENDANGERED SPECIES MAP DATED 10/1/08.
4. THE SITE IS LOCATED WITHIN AN AQUIFER PROTECTION ZONE.

COMMONWEALTH OF MASSACHUSETTS
DARREN M. GRADY
CIVIL
No. 40715
REGISTERED PROFESSIONAL ENGINEER

SITE PLAN

FERRY STREET

MARSHFIELD, MASSACHUSETTS

RECORD OWNERS
PETER ARMSTRONG
44 ALLERTON ROAD
MARSHFIELD, MA 02050
ASSESSORS MAP G12-29-02 & H12-01-09A
BK 31665 PG 346

PROGRESS PRINTS OCTOBER 1, 2015
SCALE: 1"=40'
JOB NO. 12-243

GRADY CONSULTING, L.L.C.
71 Evergreen Street Kingston, MA 02364
Phone (781) 585-2300 Fax (781) 585-2378

(EXISTING CONDITIONS SHEET)